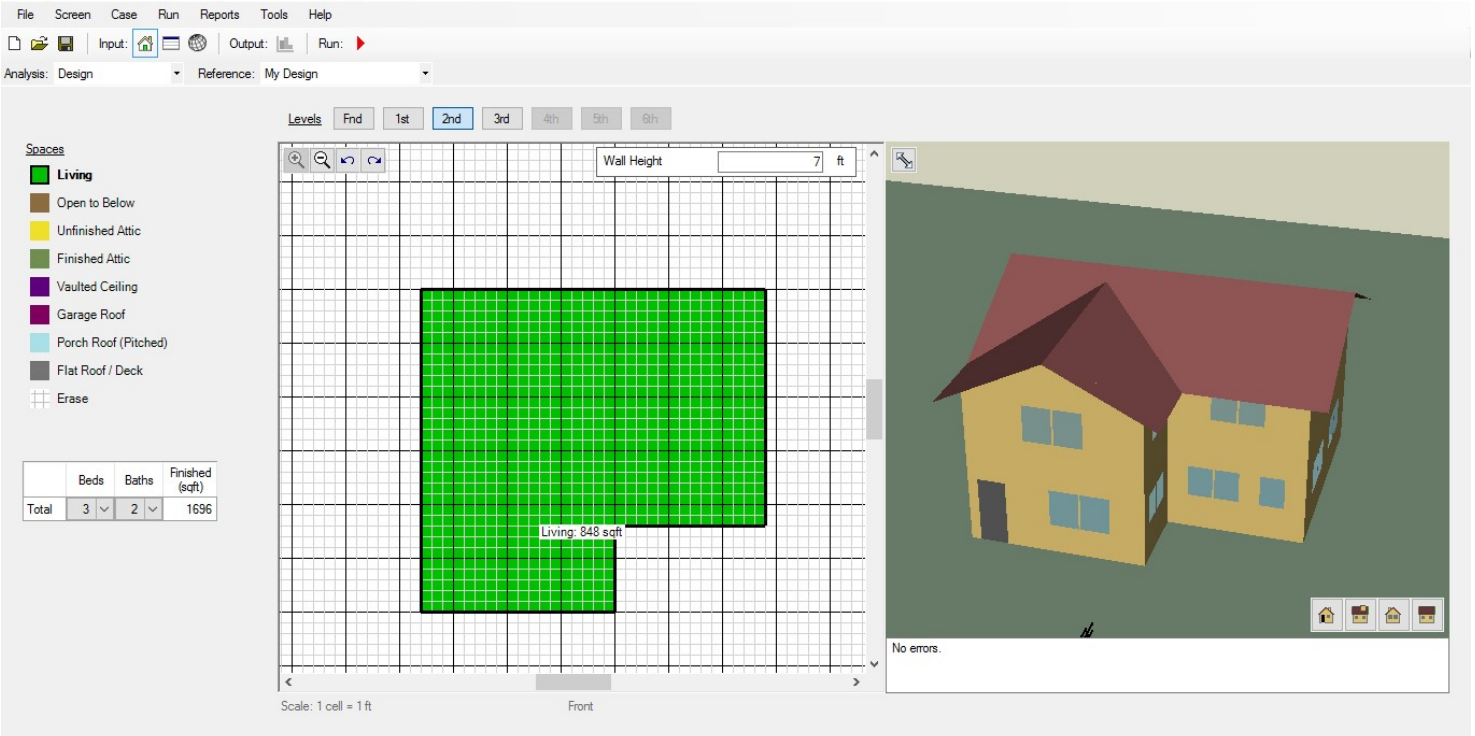
File Screen Case Run Reports Tools Help
Input: Output: Run:
Analysis: Design
Reference: My Design
Levels Fnd 1st 2nd 3rd 4th 5th 6th
Spaces
Living
Open to Below
Unfinished Attic
Finished Attic
Vaulted Ceiling
Garage Roof
Porch Roof (Pitched)
Flat Roof / Deck
Erase
Beds Baths Finished (sqft)
Total 3 2 1696
Wall Height 7 ft
Living: 848 sqft
Scale: 1 cell = 1 ft
Front
No errors.

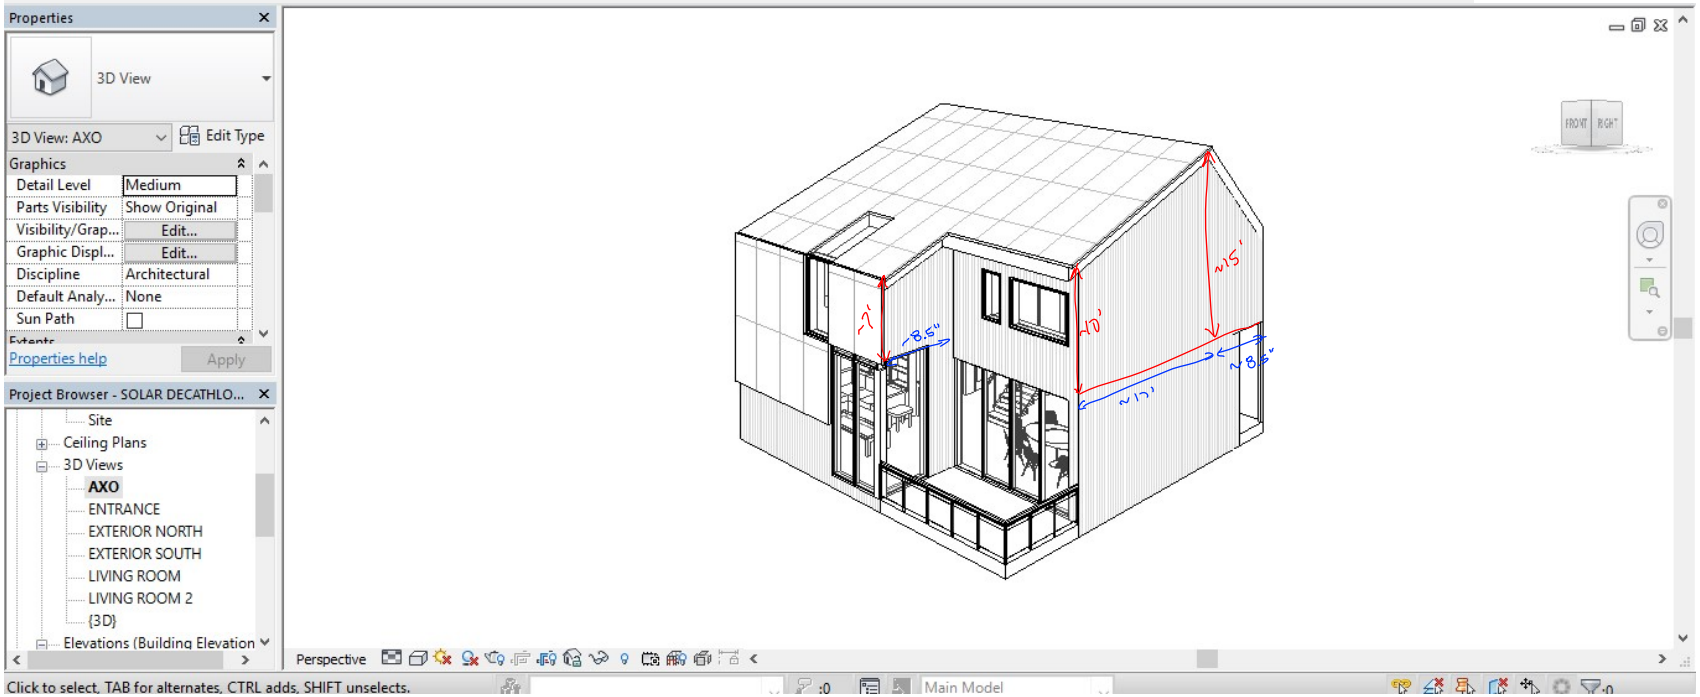
Properties
3D View
3D View: AXO
Edit Type
Graphics
Detail Level Medium
Parts Visibility Show Original
Visibility/Grap... Edit...
Graphic Displ... Edit...
Discipline Architectural
Default Analy... None
Sun Path
Properties help
Apply
Project Browser - SOLAR DECATHLO...
Site
Ceiling Plans
3D Views
AXO
ENTRANCE
EXTERIOR NORTH
EXTERIOR SOUTH
LIVING ROOM
LIVING ROOM 2
{3D}
Elevations (Building Elevation
~7'
~8.5"
~10'
~15'
~8.5"
~17'
Perspective
Click to select, TAB for alternates, CTRL adds, SHIFT unselects.
Main Model